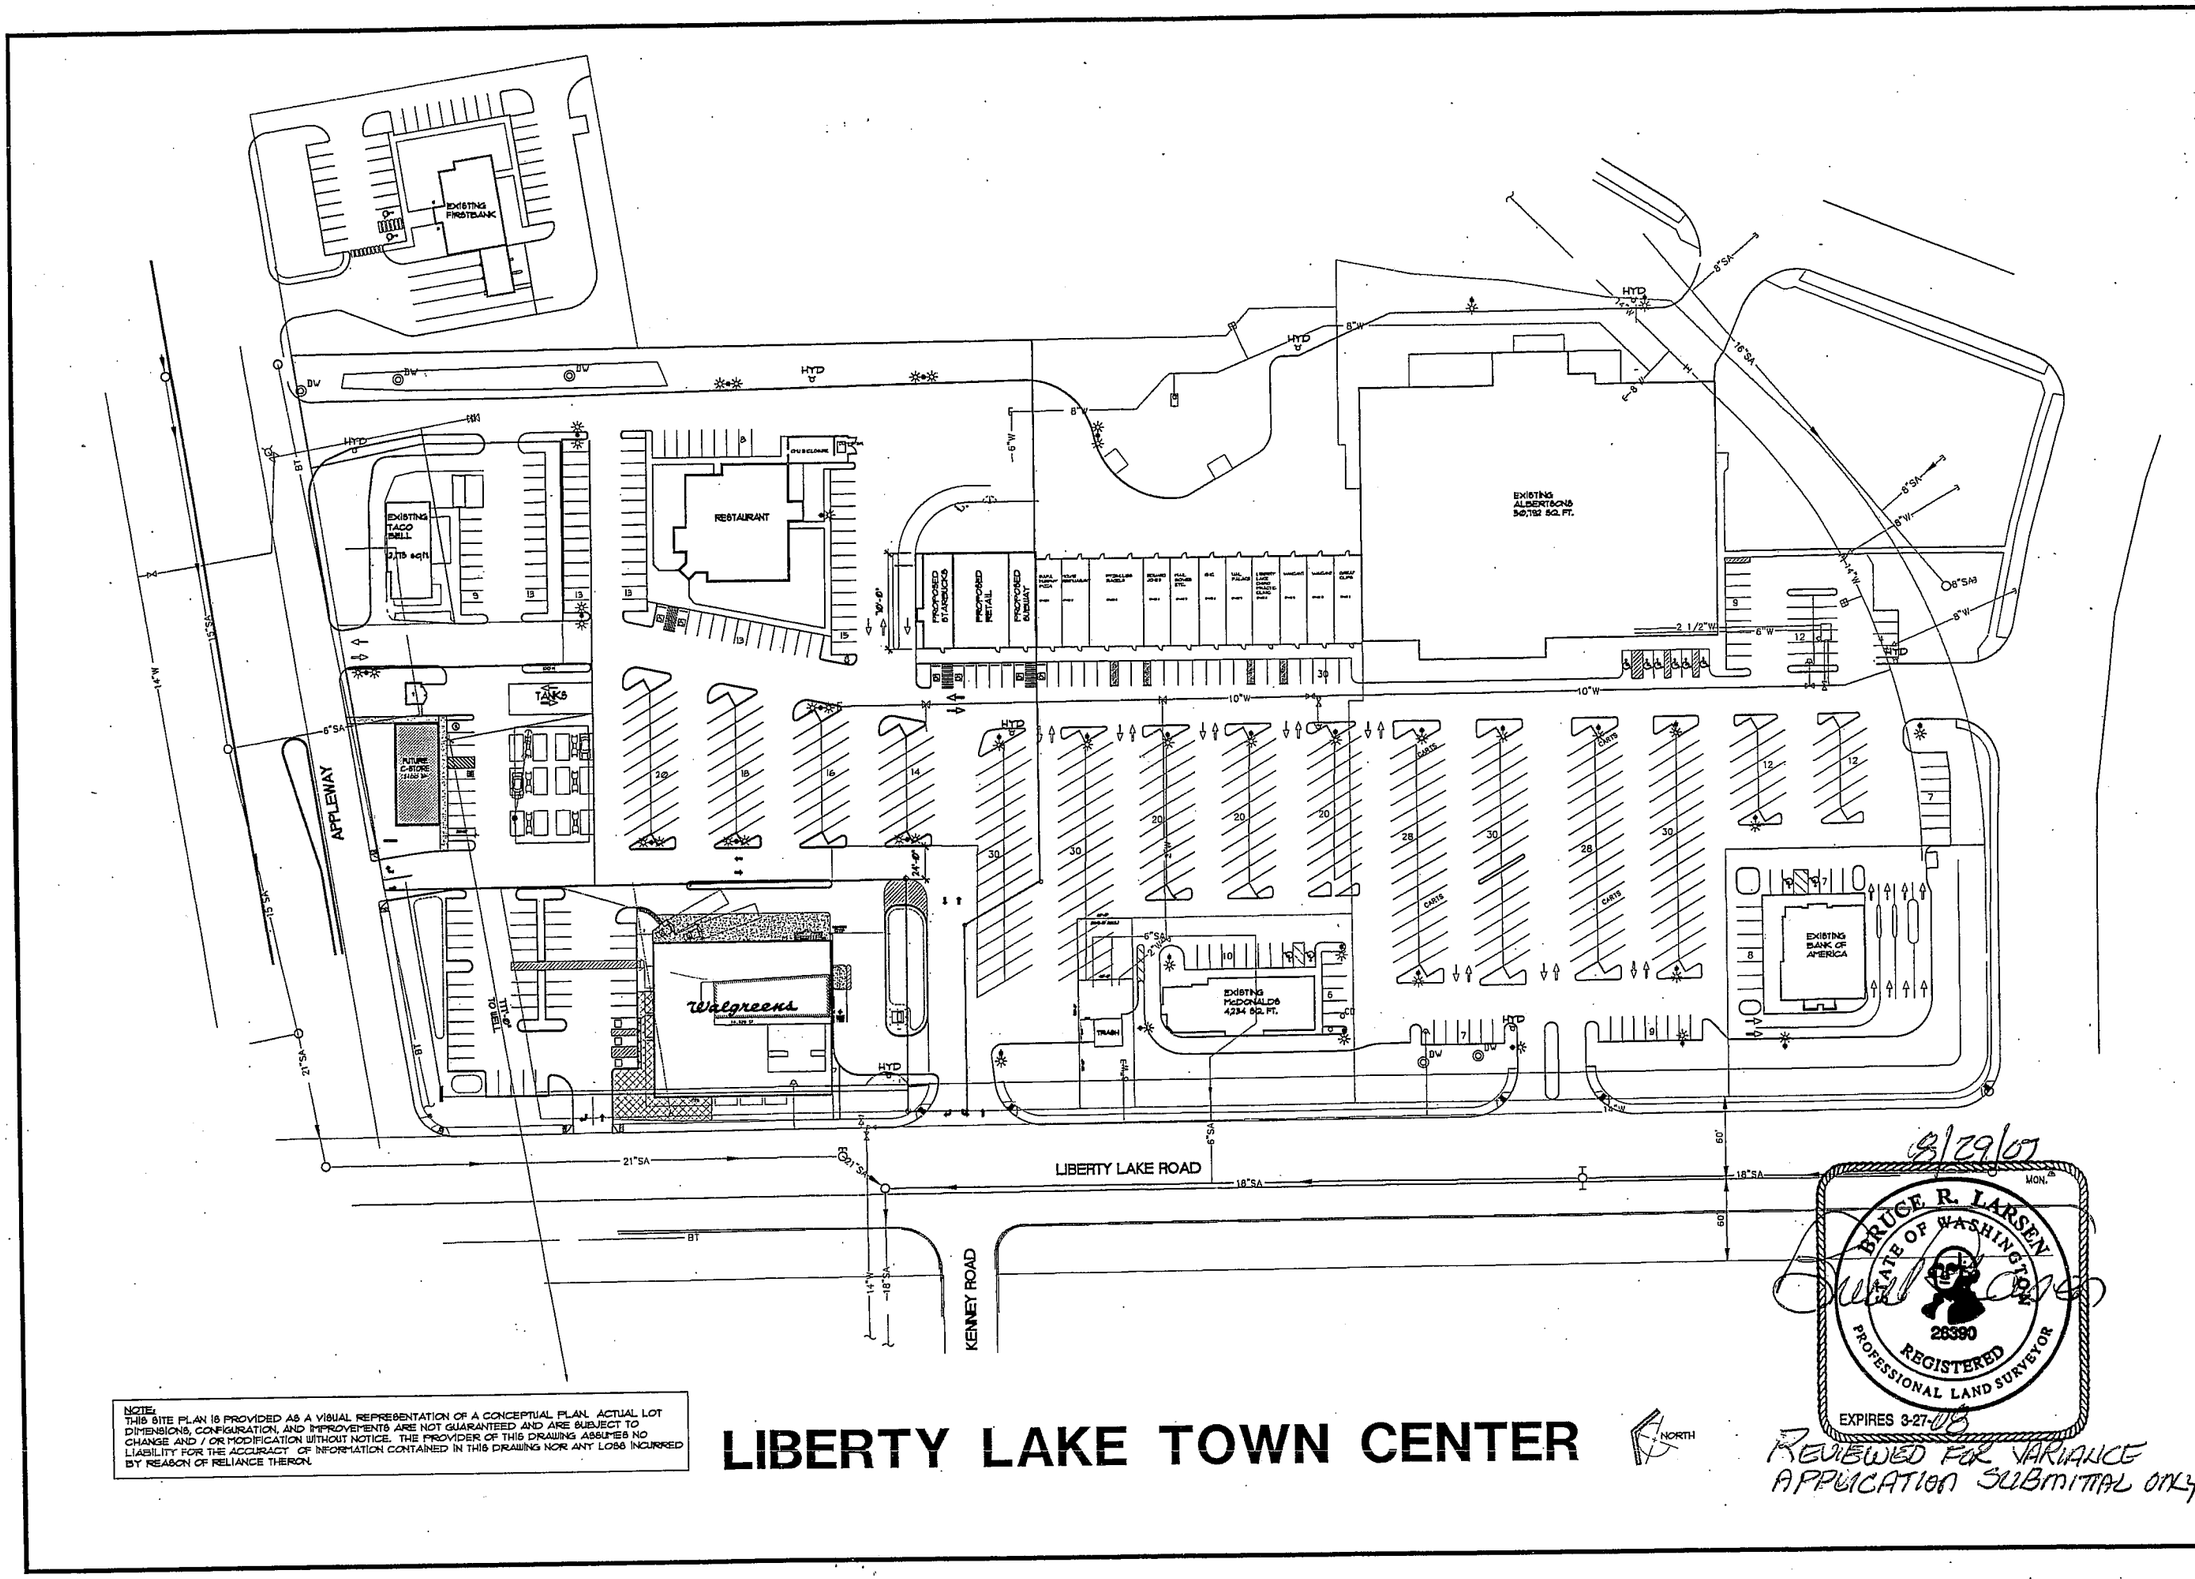

NOTE:
THIS SITE PLAN IS PROVIDED AS A VISUAL REPRESENTATION OF A CONCEPTUAL PLAN. ACTUAL LOT DIMENSIONS, CONFIGURATION, AND IMPROVEMENTS ARE NOT GUARANTEED AND ARE SUBJECT TO CHANGE AND / OR MODIFICATION WITHOUT NOTICE. THE PROVIDER OF THIS DRAWING ASSUMES NO LIABILITY FOR THE ACCURACY OF INFORMATION CONTAINED IN THIS DRAWING NOR ANY LOSS INCURRED BY REASON OF RELIANCE THERON.

LIBERTY LAKE TOWN CENTER

NOTE:
This drawing, its contents and information is the property of Russell C Page Architects. It is not to be copied or reproduced without written permission. The unauthorized use of information, details or devices may subject the user to penalties.

REVISIONS:

NO	DATE	REVISION	BY

RUSSELL C. PAGE architects
608 e. holland
spokane, wa. 99218
467-9748

PROJECT:
ZIP TRIP
LIBERTY LAKE TOWN CENTER
1336 NORTH LIBERTY LAKE ROAD
LIBERTY LAKE, WASHINGTON 99019

DRAWINGS:
SITE PLAN

DATE:

PLOT SCALE:
1"=50'-0"

DRAWN BY:
BMS

JOB NO.:
07-120

SHEET NO.:
A1.0

P:\07-120 ZIP TRIP\07-120 A1.0, A1.1.dwg, 8/29/2007 3:21:52 PM

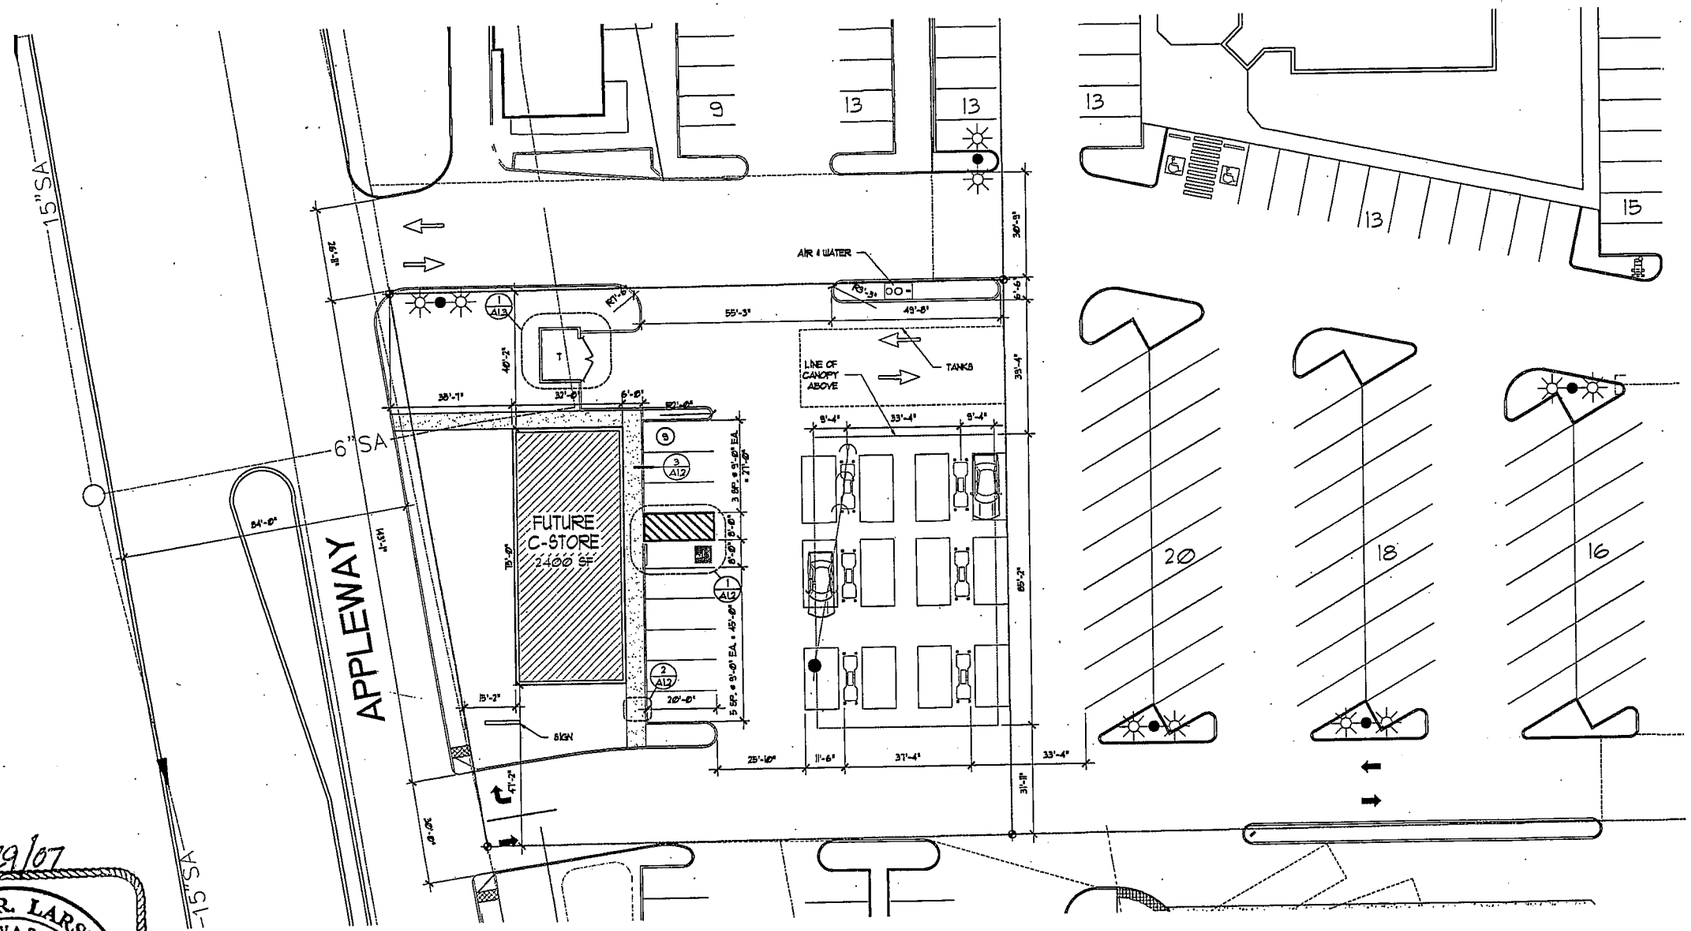

SITE DEVELOPMENT PLAN

1" = 20'-0"

NORTH

NOTE:
THIS SITE PLAN IS PROVIDED AS A VISUAL REPRESENTATION OF A CONCEPTUAL PLAN. ACTUAL LOT DIMENSIONS, CONFIGURATION, AND IMPROVEMENTS ARE NOT GUARANTEED AND ARE SUBJECT TO CHANGE AND / OR MODIFICATION WITHOUT NOTICE. THE PROVIDER OF THIS DRAWING ASSUMES NO LIABILITY FOR THE ACCURACY OF INFORMATION CONTAINED IN THIS DRAWING NOR ANY LOSS INCURRED BY REASON OF RELIANCE THERON.

3/29/07

BRUCE R. LARSEN
STATE OF WASHINGTON
26390
REGISTERED
PROFESSIONAL LAND SURVEYOR
EXPIRES 3-27-08

REVIEWED FOR VARIANCE APPLICATION SUBMITTAL ONLY.

NOTE:
This drawing, its contents and information is the property of Russell C Page Architects. It is not to be copied or reproduced without written permission. The unauthorized use of information, details or devices may subject the user to penalties.

REVISIONS:

NO	DATE	REVISION	BY

RUSSELL C. PAGE
architects
608 e. holland
spokane, wa. 99218
467-9748

PROJECT:
ZIP TRIP
LIBERTY LAKE TOWN CENTER
1336 NORTH LIBERTY LAKE ROAD
LIBERTY LAKE, WASHINGTON 99019

DRAWINGS:
SITE PLAN

DATE:

PLOT SCALE:
1"-20'-0"

DRAWN BY:
BMS

JOB NO.:
07-120

SHEET NO.:
A1.1

P:\07-120 ZIP TRIP\07-120 A1.0, A1.1.dwg, 8/29/2007 3:22:35 PM