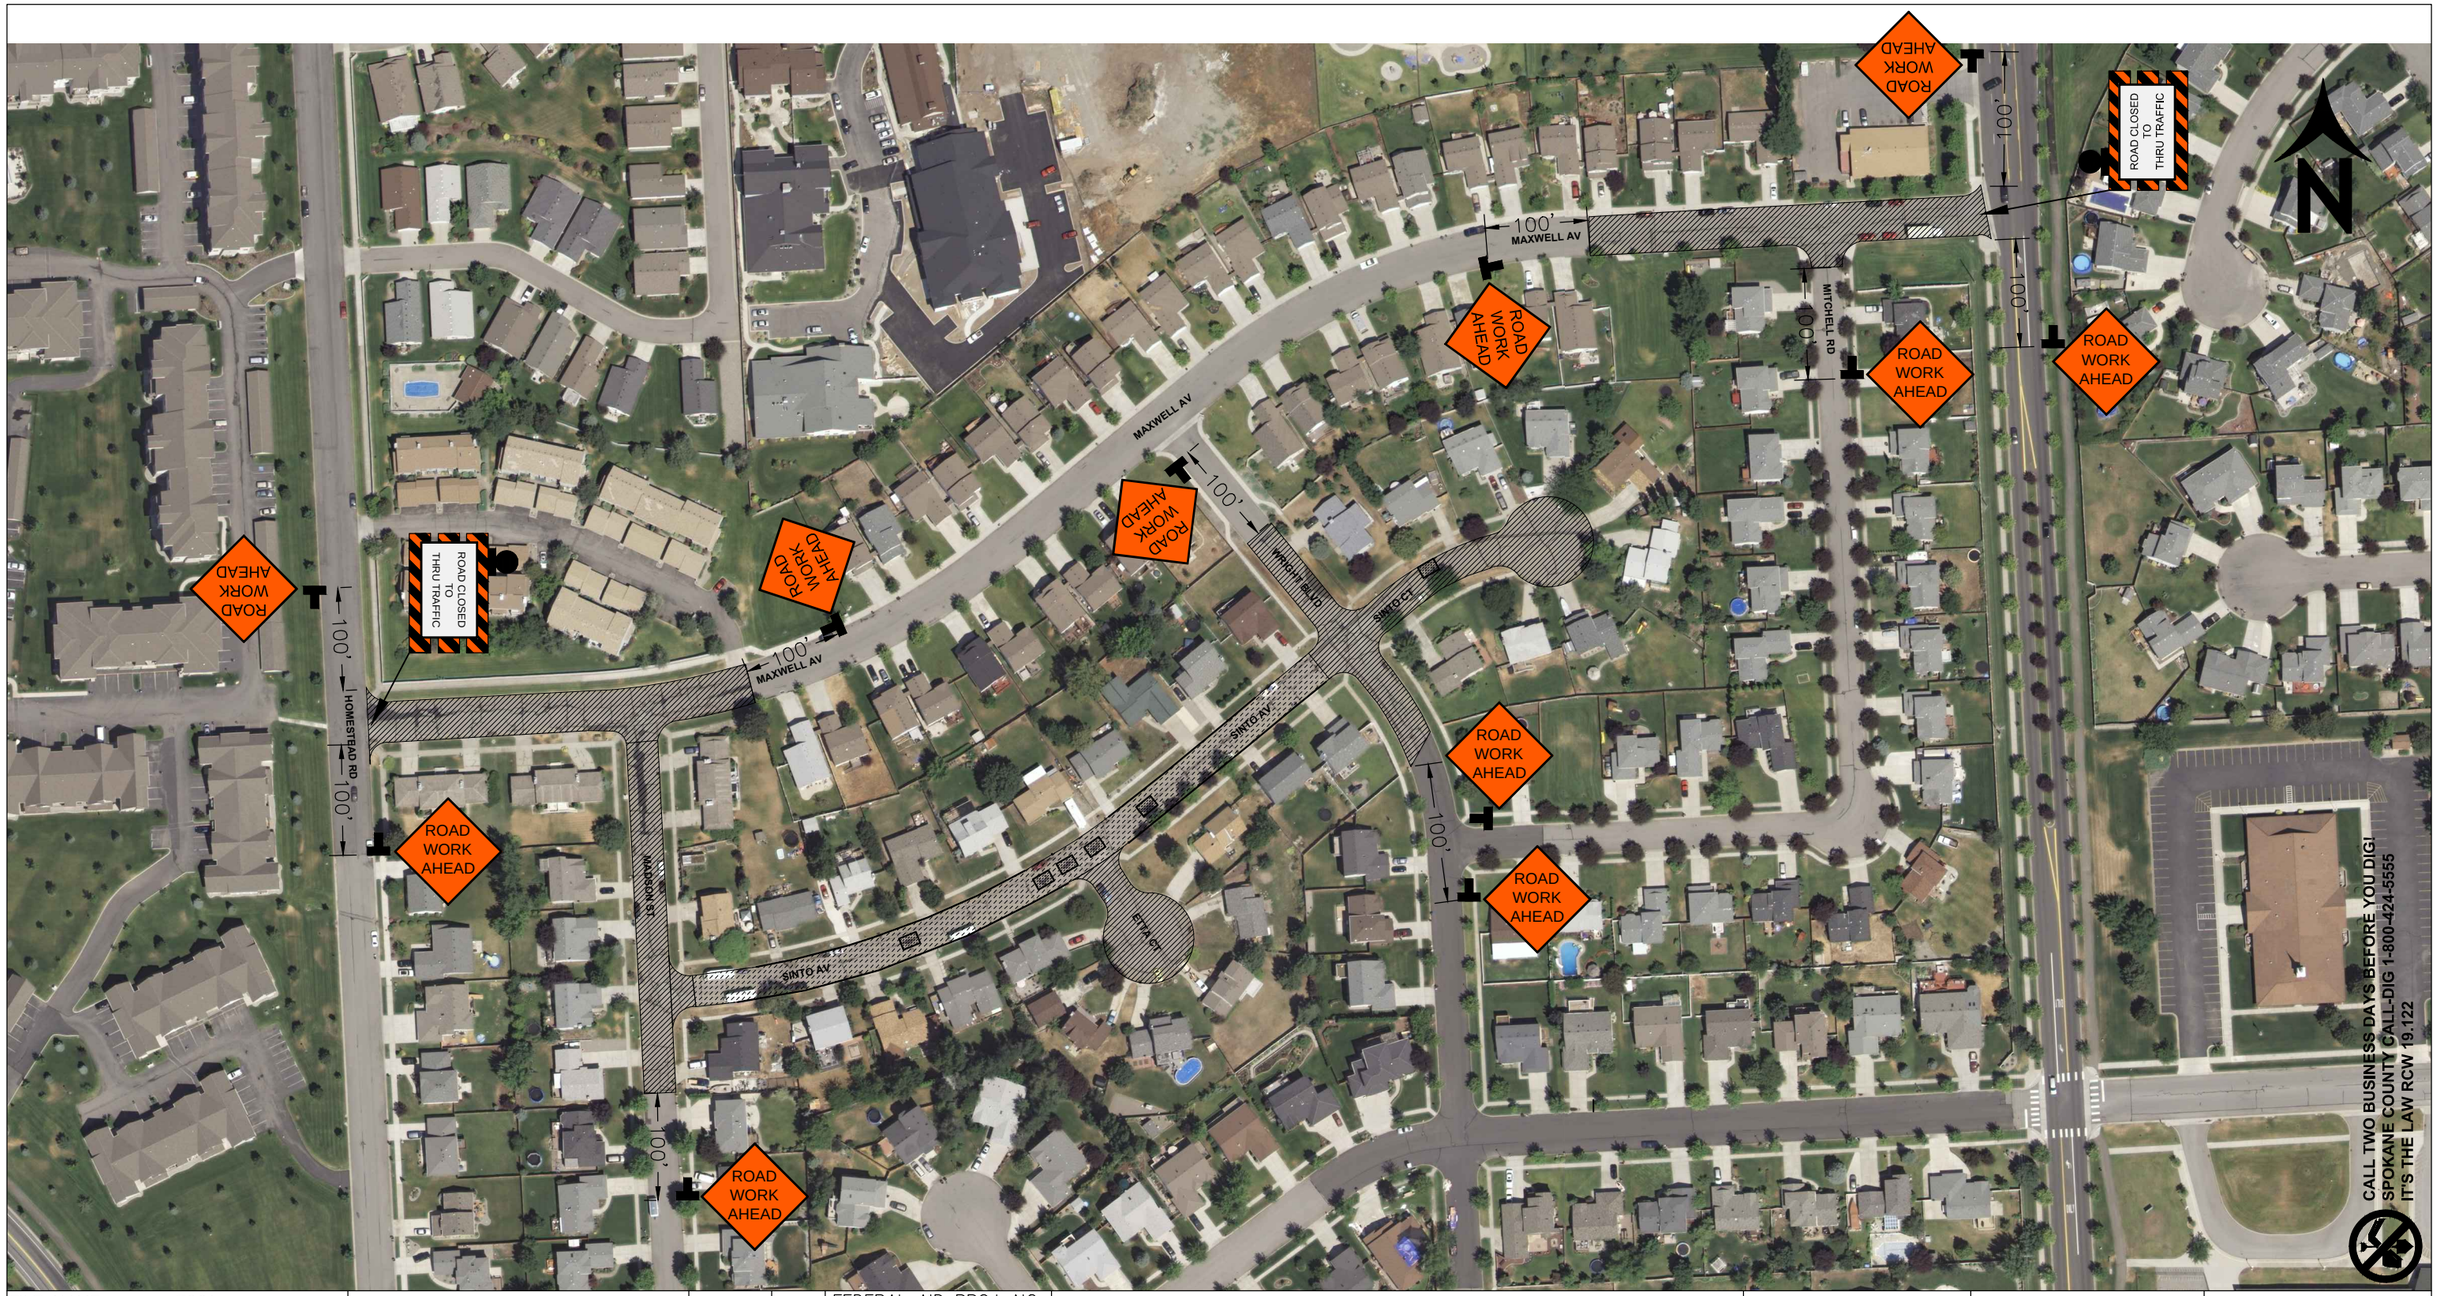

FILE NAME:	TC01			
TIME:	–			
DATE:	051911			
PLOTTED BY:	ADS			
DESIGNED BY:	ADS			
DRAWN BY:	ADS			
CHECKED BY:	ADS			
PROJ. ENGINEER:	ADS			
REGIONAL ADM:	–	REVISION	DATE	BY

FEDERAL AID PROJ. NO.

–

LOCAL PROJ. NO.

2011.003

ROAD MAINTENANCE
2011
–
TRAFFIC CONTROL

ANDREW DONN STAPLES
STATE OF WASHINGTON
44738
REGISTERED
PROFESSIONAL ENGINEER

The City of Liberty Lake
22710 E. COUNTRY VISTA DRIVE
LIBERTY LAKE, WA 99019
P 509-755-6700
F 509-755-6713
WWW.LIBERTYLAKEWA.GOV

SHEET NO.

TC01

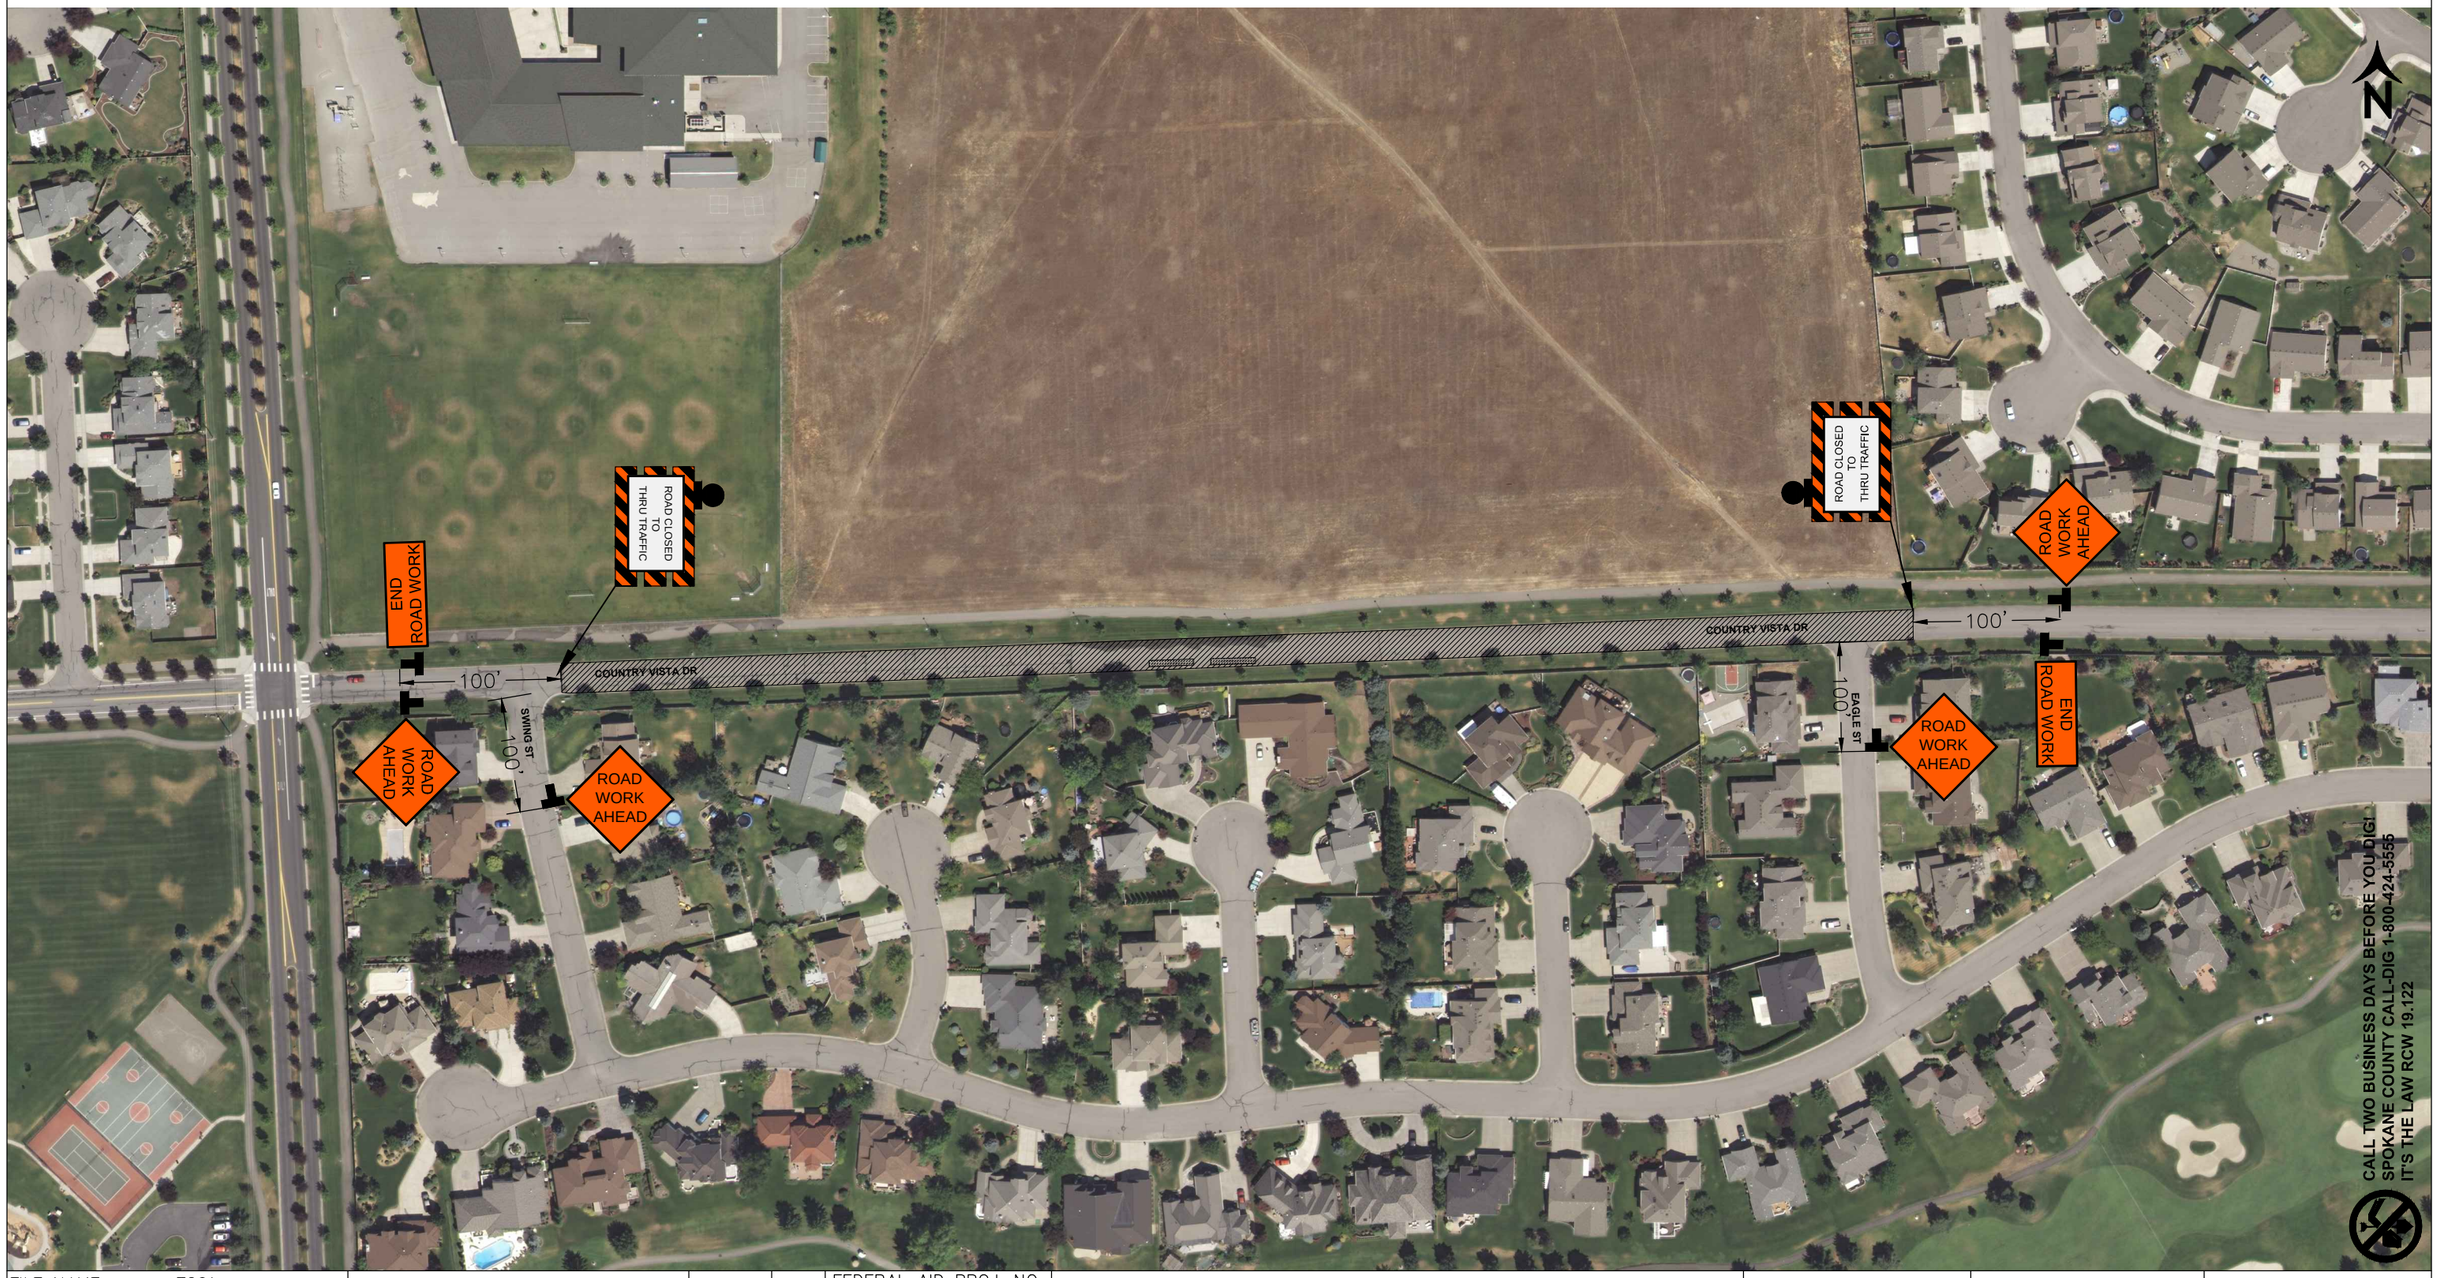

FILE NAME:	TC01				FEDERAL AID PROJ. NO.
TIME:	–				–
DATE:	051911				
PLOTTED BY:	ADS				
DESIGNED BY:	ADS				
DRAWN BY:	ADS				
CHECKED BY:	ADS				LOCAL PROJ. NO.
PROJ. ENGINEER:	ADS				2011.003
REGIONAL ADM:	–	REVISION	DATE	BY	

ROAD MAINTENANCE
2011
–
TRAFFIC CONTROL

ANDREW DONN STAPLES
STATE OF WASHINGTON
44738
REGISTERED
PROFESSIONAL ENGINEER

The City of Liberty Lake
22710 E. COUNTRY VISTA DRIVE
LIBERTY LAKE, WA 99019
P 509-755-6700
F 509-755-6713
WWW.LIBERTYLAKEWA.GOV

SHEET NO.
TC02

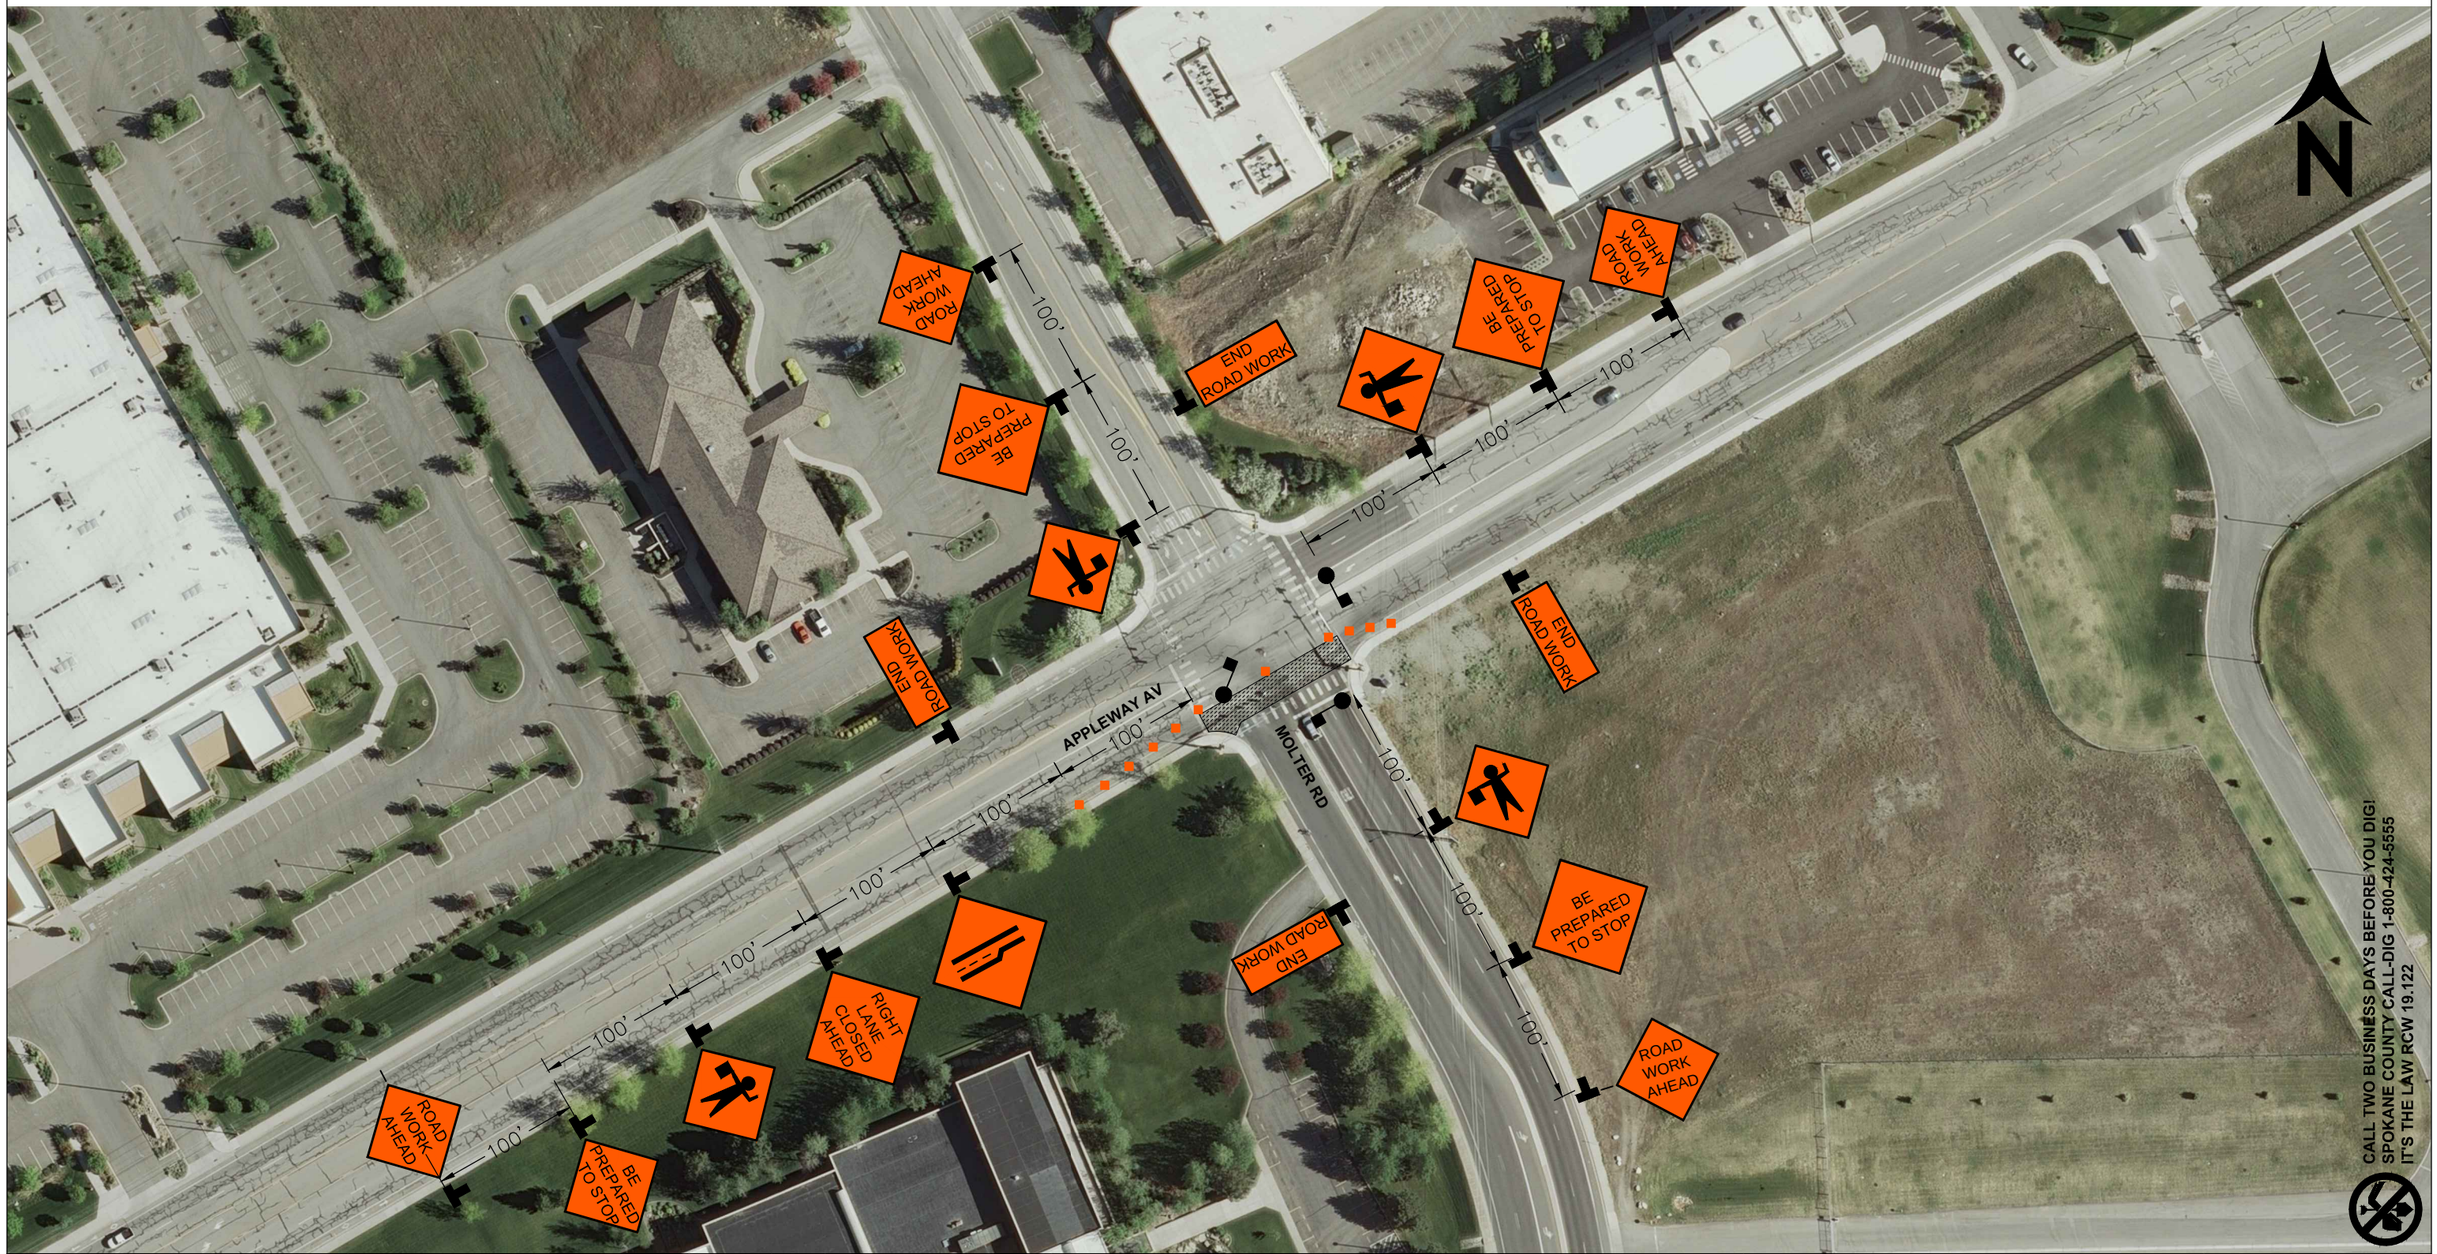

FILE NAME:	TC01				FEDERAL AID PROJ. NO.	ROAD MAINTENANCE 2011 — TRAFFIC CONTROL
TIME:	–				–	
DATE:	051911					
PLOTTED BY:	ADS					
DESIGNED BY:	ADS					
DRAWN BY:	ADS					
CHECKED BY:	ADS				LOCAL PROJ. NO.	
PROJ. ENGINEER:	ADS				2011.003	
REGIONAL ADM:	–	REVISION	DATE	BY		

ANDREW DONN STAPLES
STATE OF WASHINGTON
44738
REGISTERED PROFESSIONAL ENGINEER

The City of Liberty Lake
22710 E. COUNTRY VISTA DRIVE
LIBERTY LAKE, WA 99019
P 509-755-6700
F 509-755-6713
WWW.LIBERTYLAKEWA.GOV

SHEET NO.
TC03

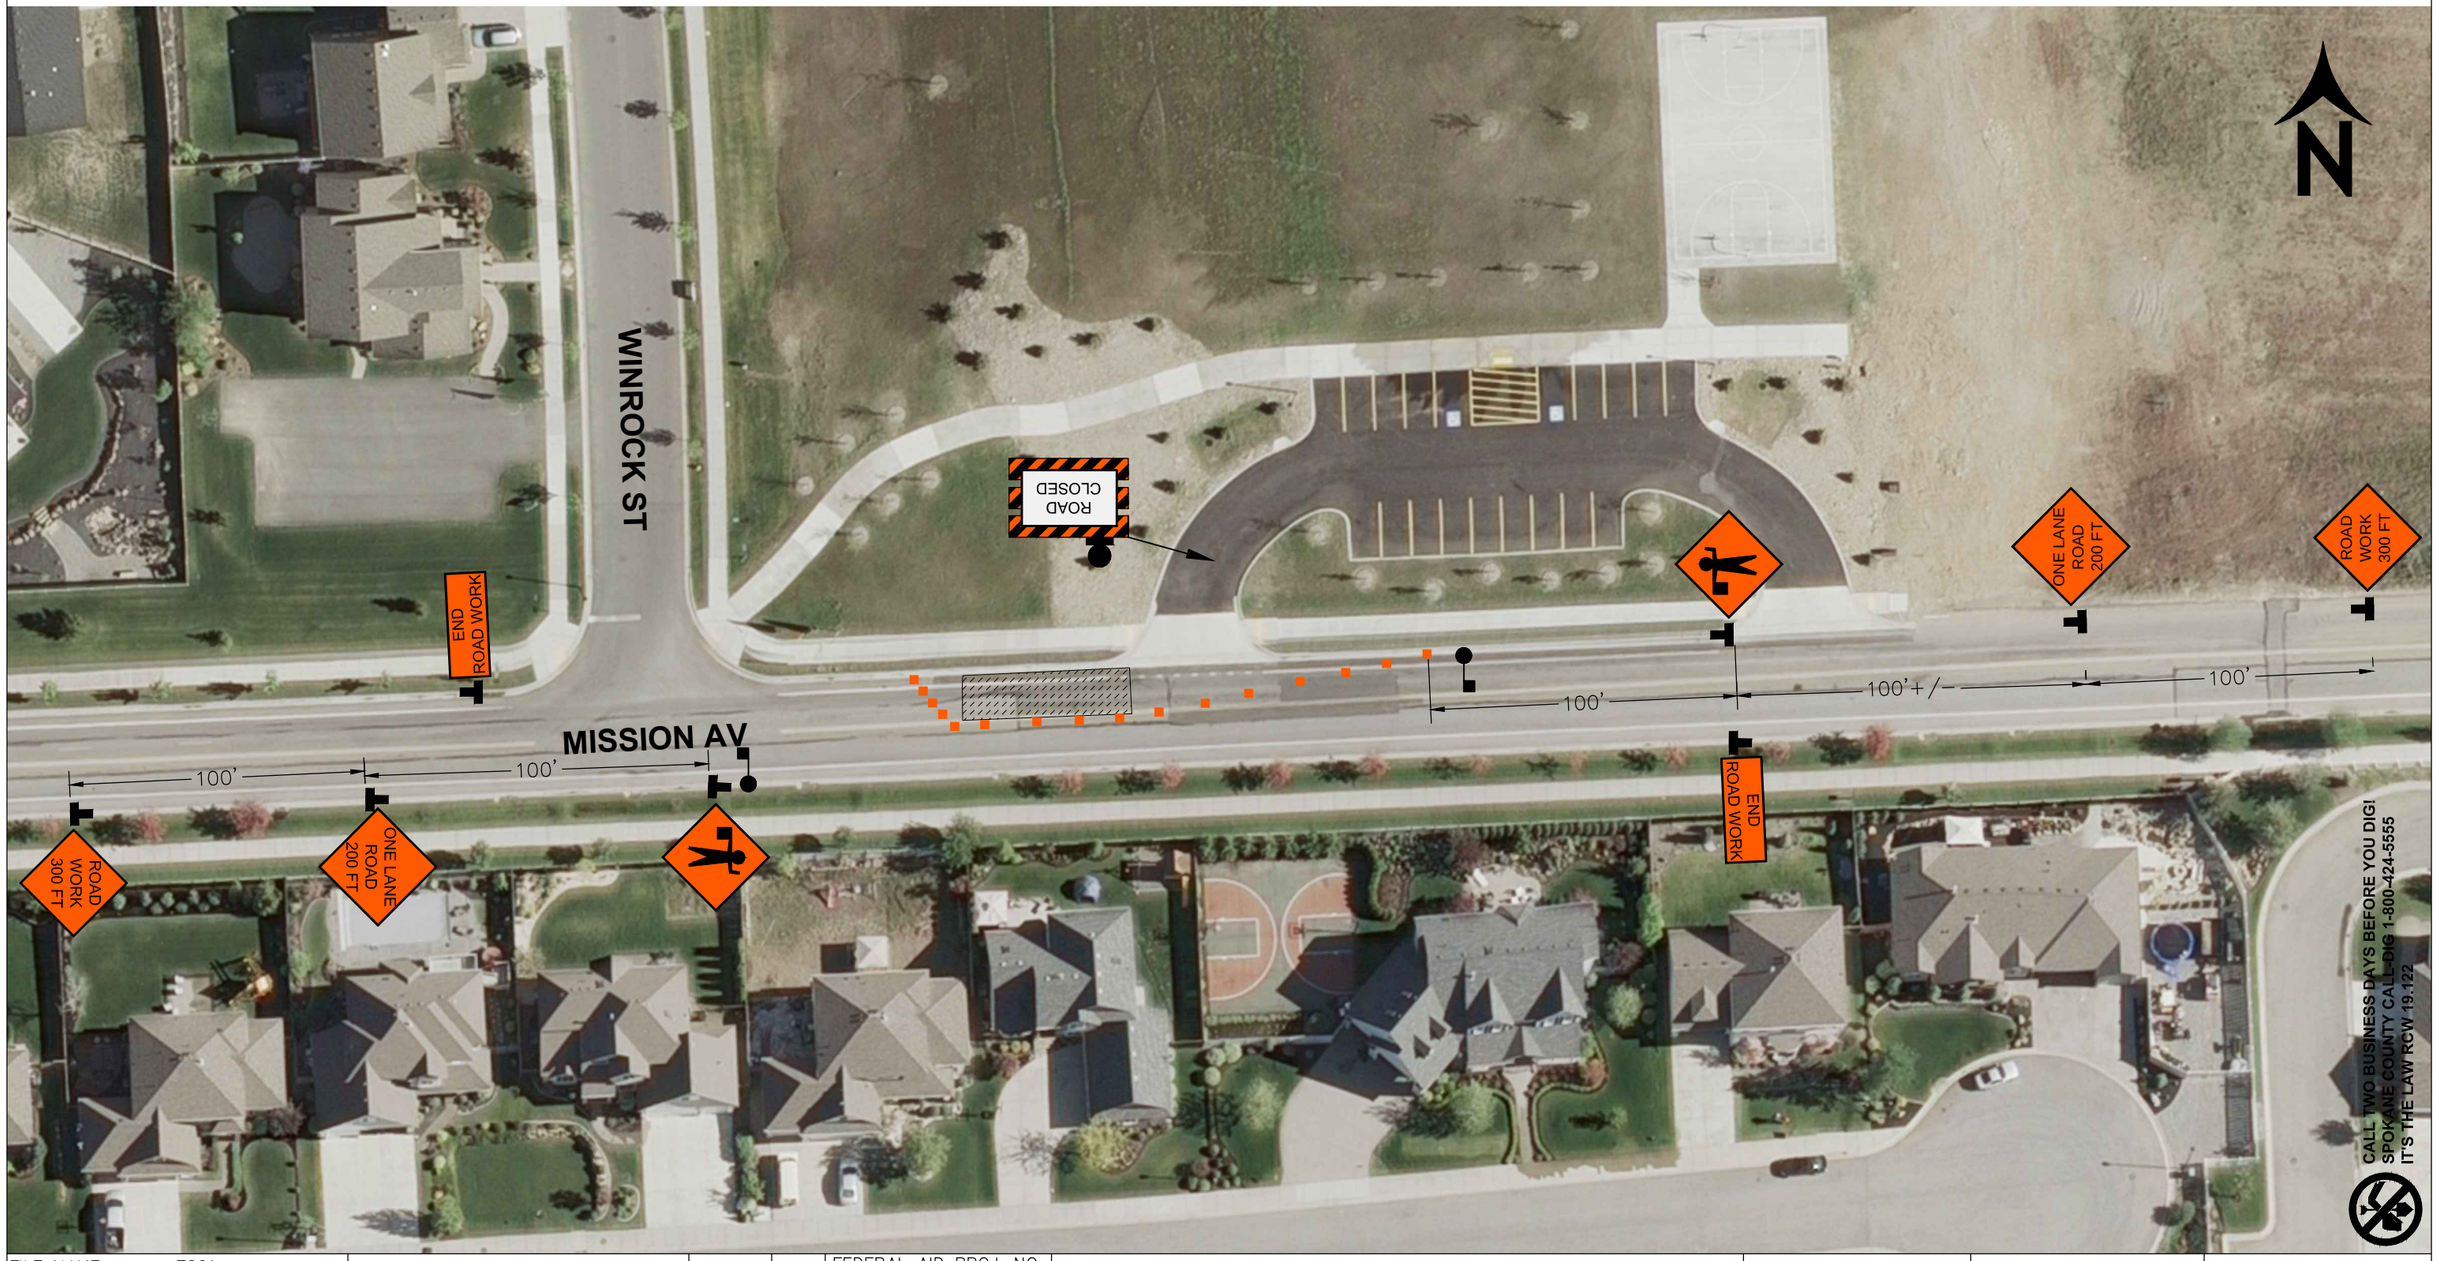

FILE NAME:	TC01			
TIME:	–			
DATE:	051911			
PLOTTED BY:	ADS			
DESIGNED BY:	ADS			
DRAWN BY:	ADS			
CHECKED BY:	ADS			
PROJ. ENGINEER:	ADS			
REGIONAL ADM:	–	REVISION	DATE	BY

FEDERAL AID PROJ. NO.

–

LOCAL PROJ. NO.

2011.003

ROAD MAINTENANCE
2011
–
TRAFFIC CONTROL

ANDREW DONN STAPLES
STATE OF WASHINGTON
44738
REGISTERED
PROFESSIONAL ENGINEER

The City of Liberty Lake
22710 E. COUNTRY VISTA DRIVE
LIBERTY LAKE, WA 99019
P 509-755-6700
F 509-755-6713
WWW.LIBERTYLAKEWA.GOV

SHEET NO.

TC04

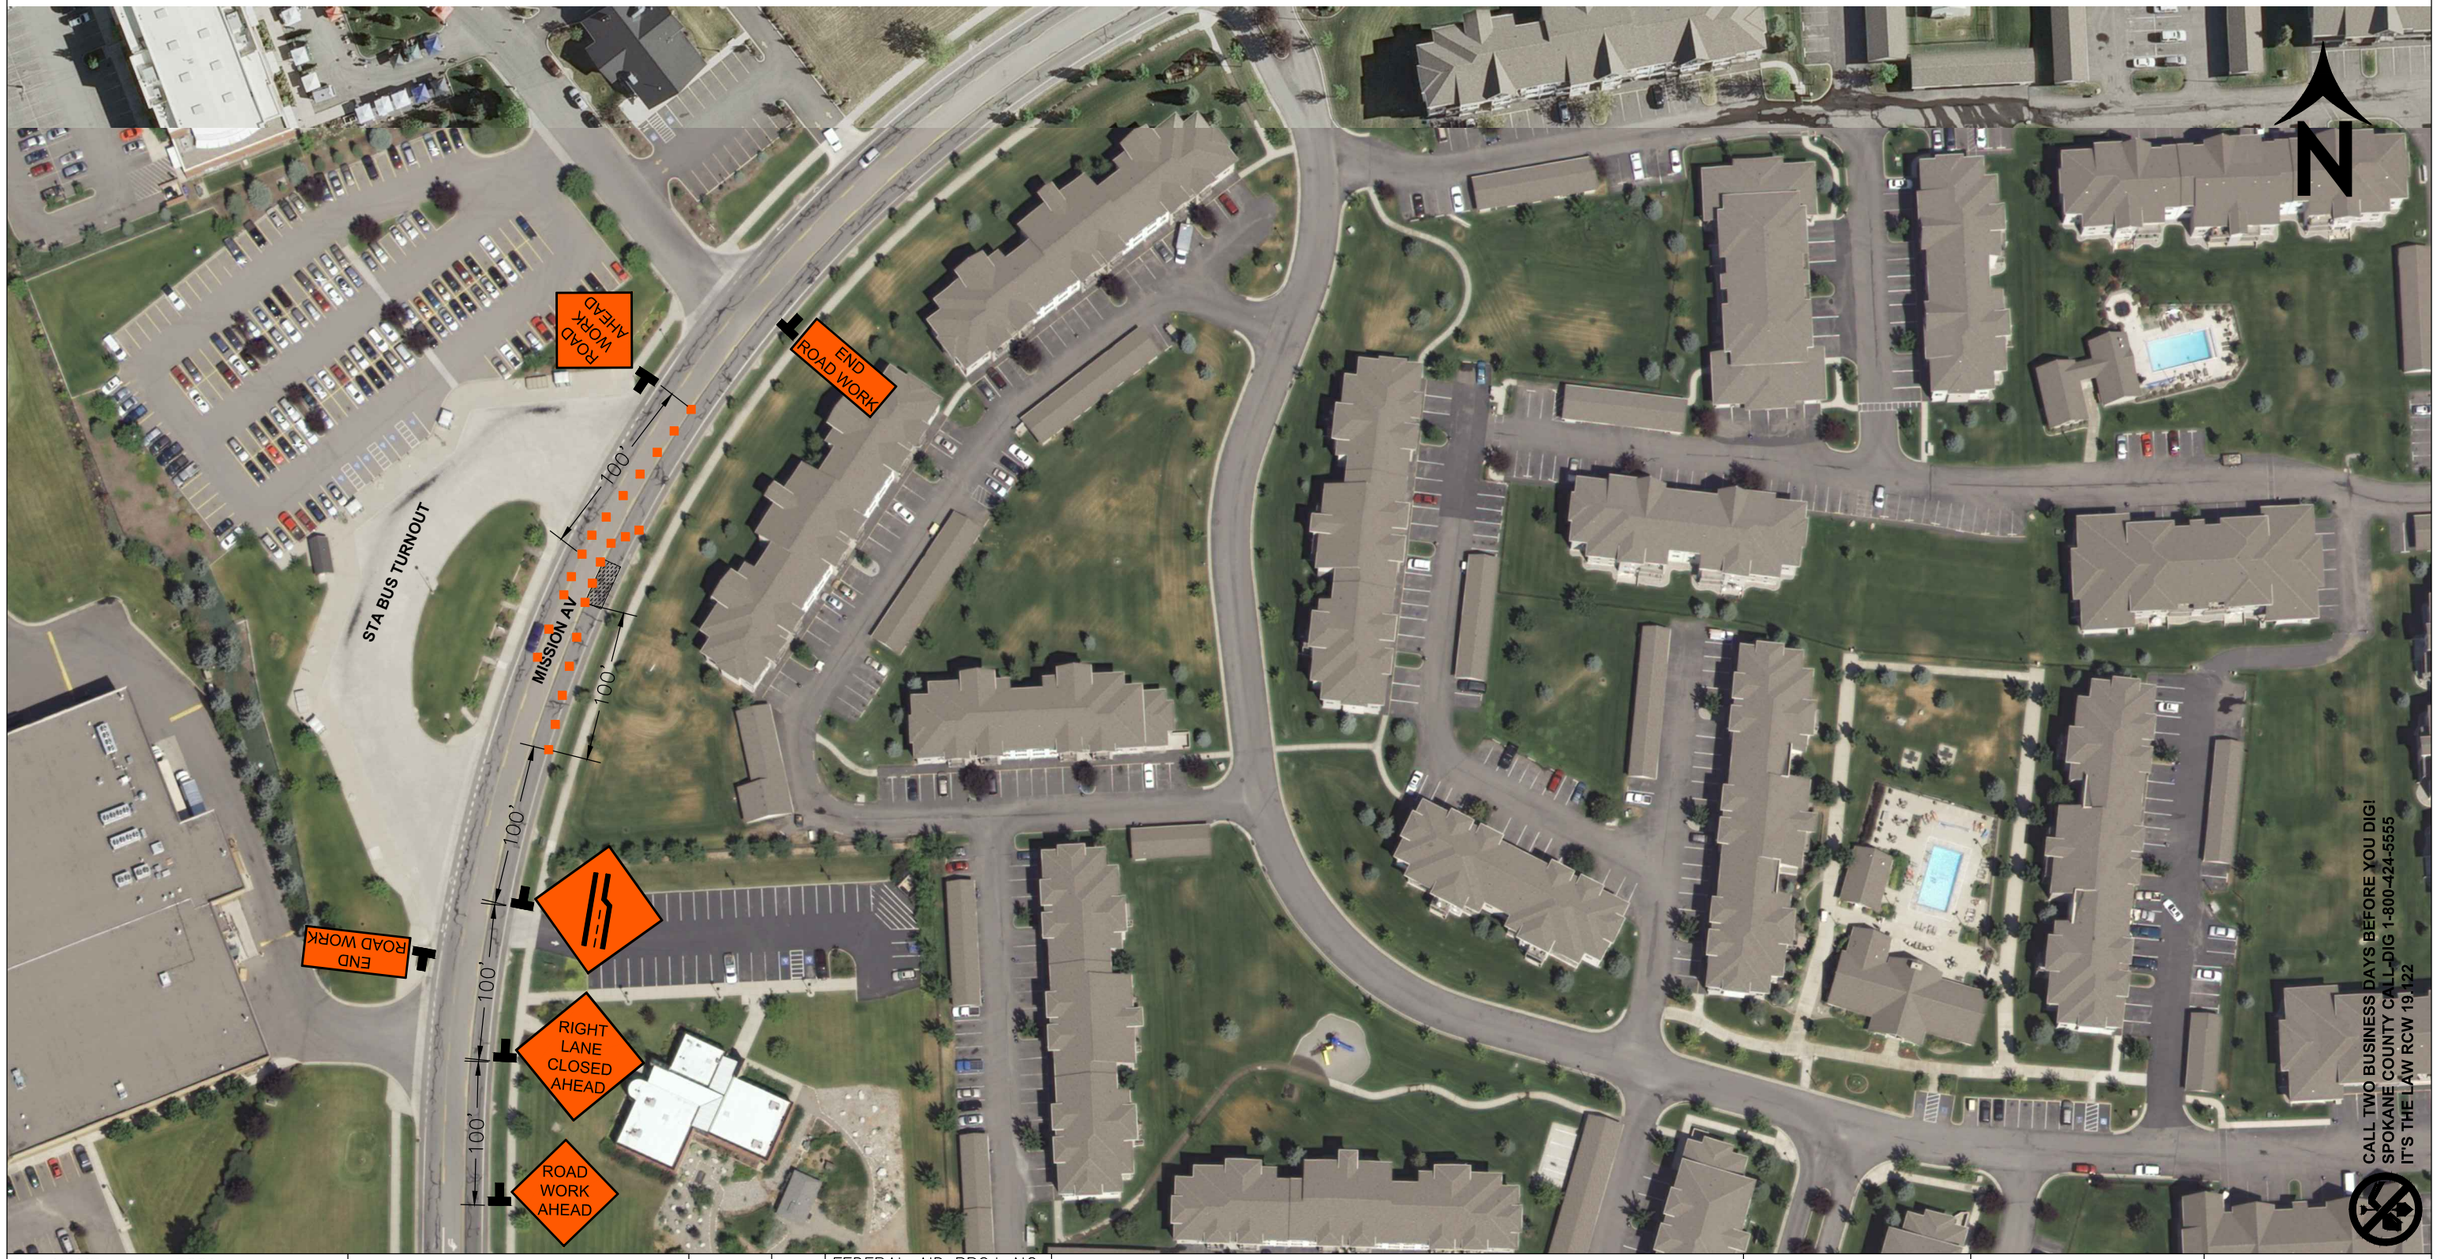

FILE NAME:	TC01			
TIME:	–			
DATE:	051911			
PLOTTED BY:	ADS			
DESIGNED BY:	ADS			
DRAWN BY:	ADS			
CHECKED BY:	ADS			
PROJ. ENGINEER:	ADS			
REGIONAL ADM:	–	REVISION	DATE	BY

FEDERAL AID PROJ. NO.

–

LOCAL PROJ. NO.

2011.003

ROAD MAINTENANCE

2011

–

TRAFFIC CONTROL

ANDREW DONN STAPLES
STATE OF WASHINGTON
44738
REGISTERED
PROFESSIONAL ENGINEER

The City of Liberty Lake

22710 E. COUNTRY VISTA DRIVE
LIBERTY LAKE, WA 99019
P 509-755-6700
F 509-755-6713
WWW.LIBERTYLAKEWA.GOV

SHEET NO.

TC05