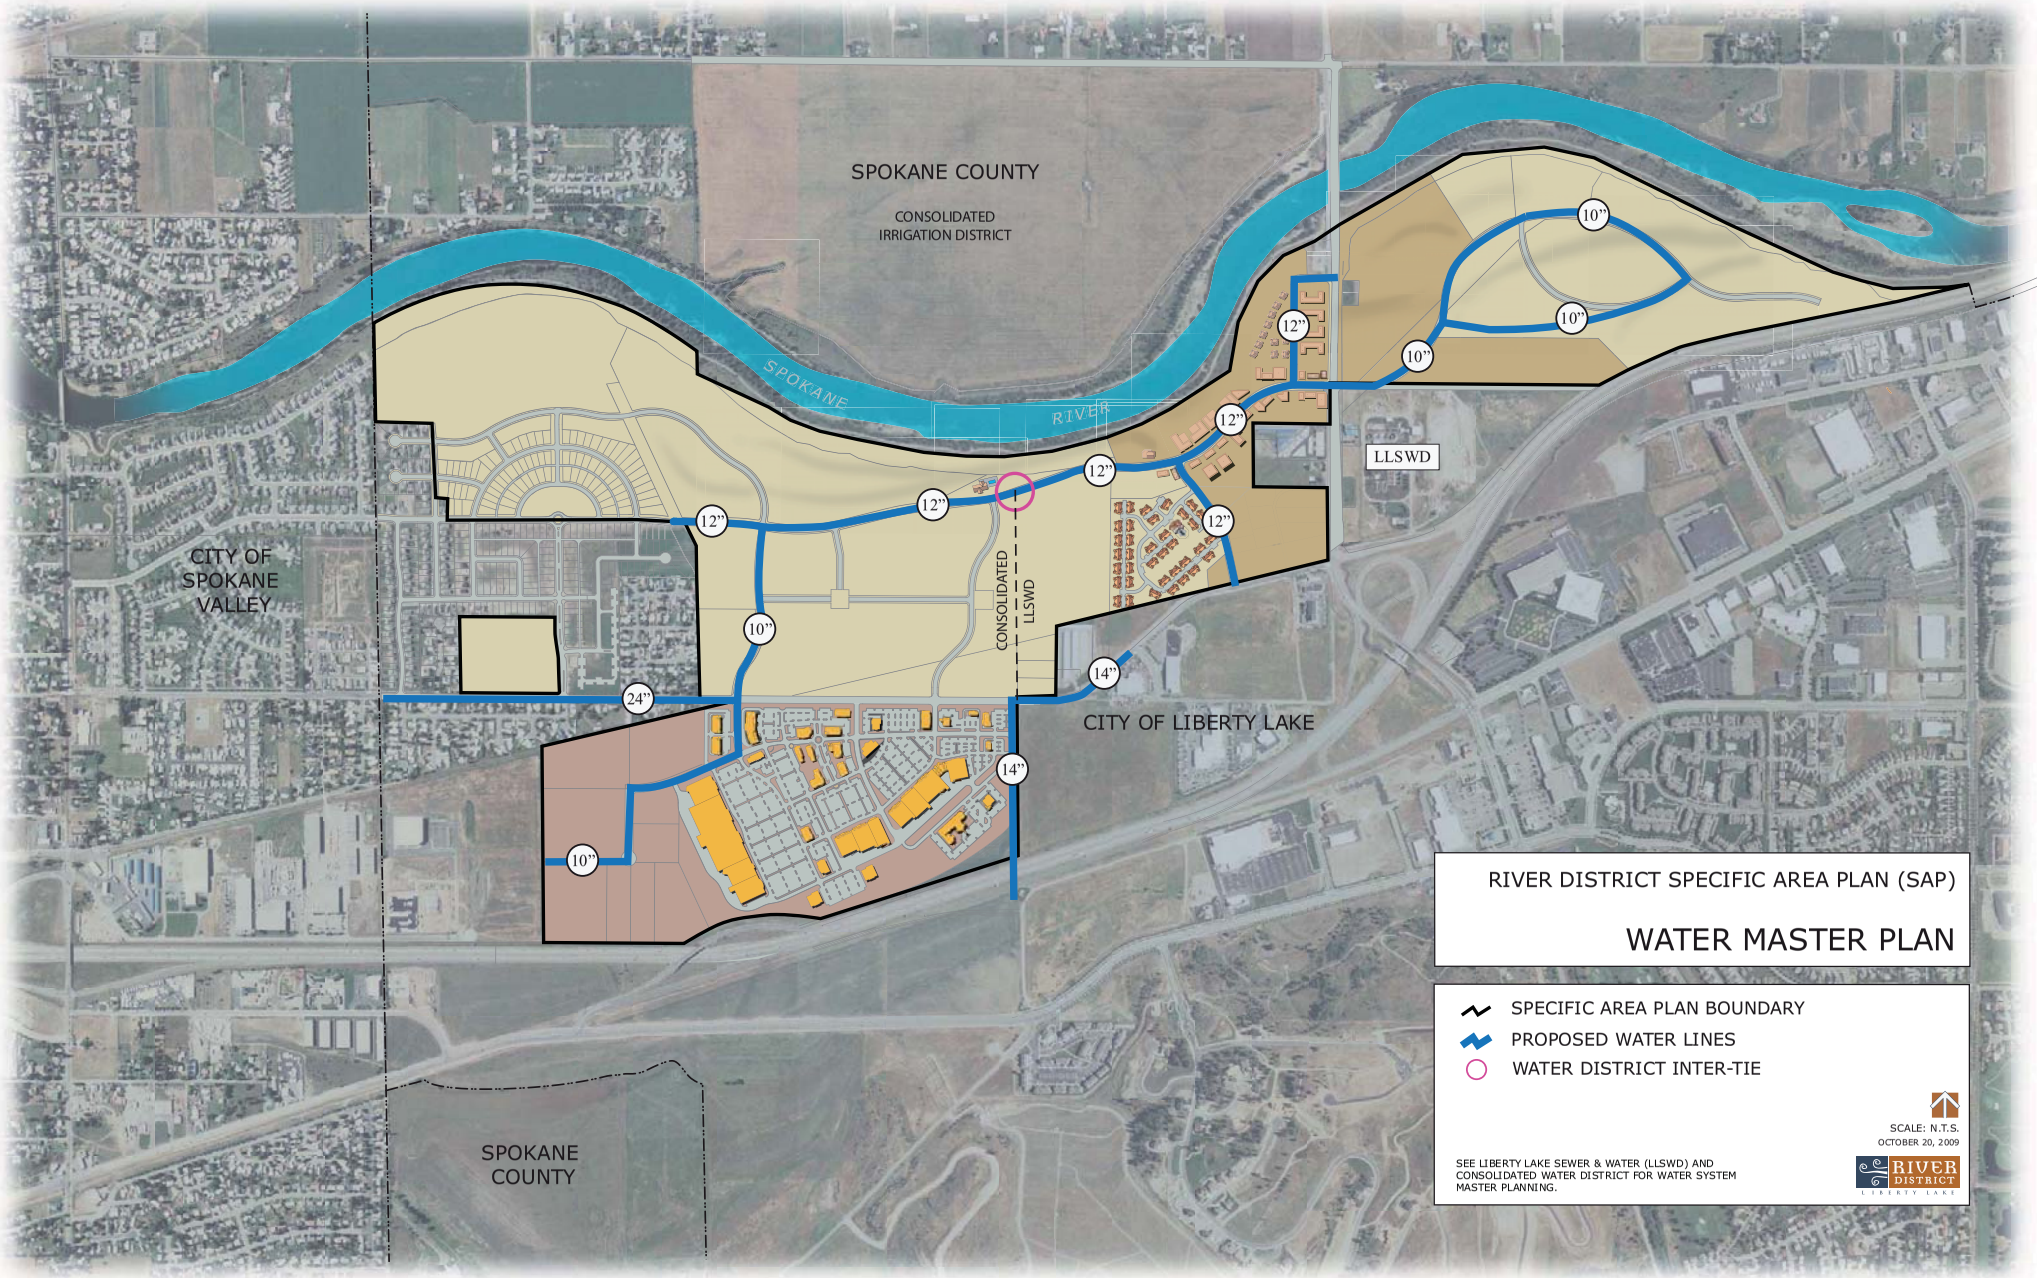
SPOKANE COUNTY
CONSOLIDATED IRRIGATION DISTRICT
SPOKANE RIVER
CITY OF SPOKANE VALLEY
CONSOLIDATED LLSWD
LLSWD
CITY OF LIBERTY LAKE
SPOKANE COUNTY
10”
12”
14”
24”
RIVER DISTRICT SPECIFIC AREA PLAN (SAP)
WATER MASTER PLAN
SPECIFIC AREA PLAN BOUNDARY
PROPOSED WATER LINES
WATER DISTRICT INTER-TIE
SCALE: N.T.S.
OCTOBER 20, 2009
SEE LIBERTY LAKE SEWER & WATER (LLSWD) AND CONSOLIDATED WATER DISTRICT FOR WATER SYSTEM MASTER PLANNING.
RIVER DISTRICT
LIBERTY LAKE