APPLICANT

LEGACY VILLAS, LLC
P.O. BOX 949
HAYDEN, IDAHO 83835
(208) 765-5059

ENGINEER

LAKE CITY ENGINEERING, INC.
3909 N. SCHREIBER WAY, SUITE 4
COEUR d'ALENE, IDAHO 83815
(208) 676-0230

ARCHITECT

WYATT ARCHITECTS & ASSOCIATES, PS
2510 N. PINES ROAD
SPOKANE VALLEY, WASHINGTON 99206
(509) 928-1860

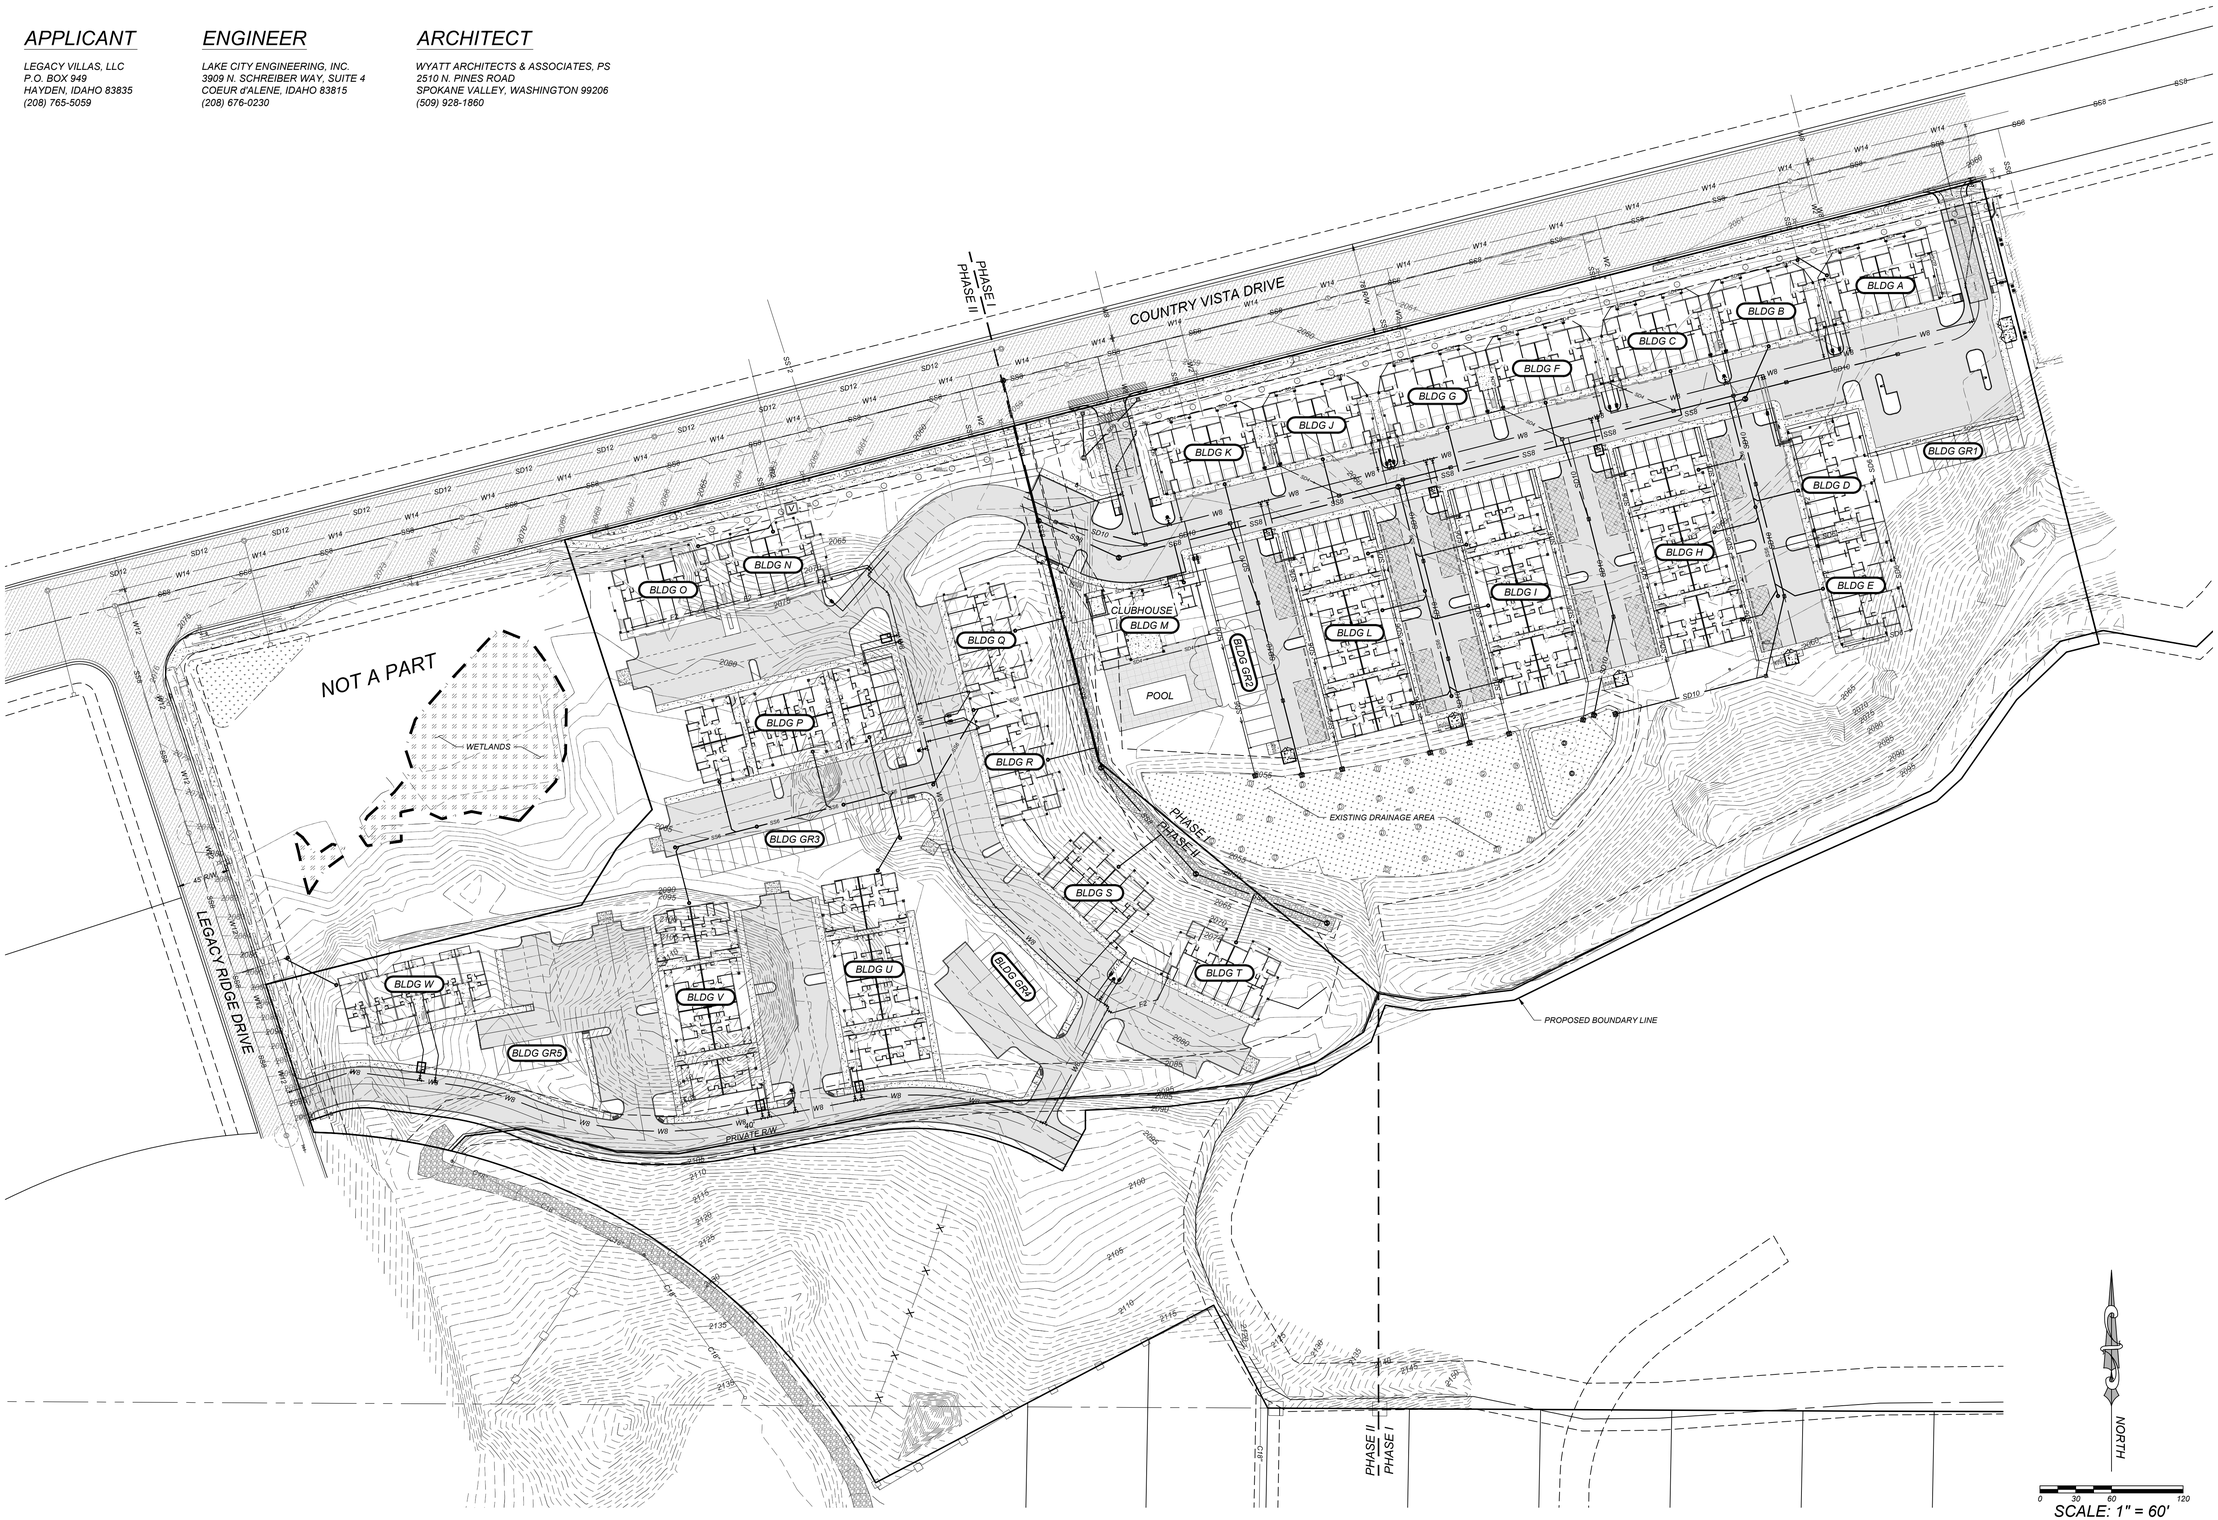

REVISION BLOCK			
NO.	DESCRIPTION	INITIAL	DATE

LAKE CITY ENGINEERING
3909 N. SCHREIBER WAY, STE 4
COEUR D'ALENE, IDAHO 83815
PHONE: 208-676-0230

PRELIMINARY
NOT FOR CONSTRUCTION

LEGACY VILLAS

SITE PLAN
LIBERTY LAKE, WASHINGTON

ONE INCH
AT FULL SIZE IF NOT ONE INCH SCALE ACCORDINGLY

DESIGNED BY:	DCD
DRAFTED BY:	DLH/SMA
DATE:	06/21/2016
JOB NO:	LCE 15-072

1 / 1

UNDERGROUND SERVICE ALERT
ONE-CALL NUMBER
811
CALL TWO BUSINESS DAYS BEFORE YOU DIG
WWW.DIGLINE.COM

dime, Plotted: Jun 21, 2016 – 1:48pm, L:\2015\15-072\ACAD\EXHIBITS\15-072-SITE ANALYSIS EXH_PH I_II.dwg